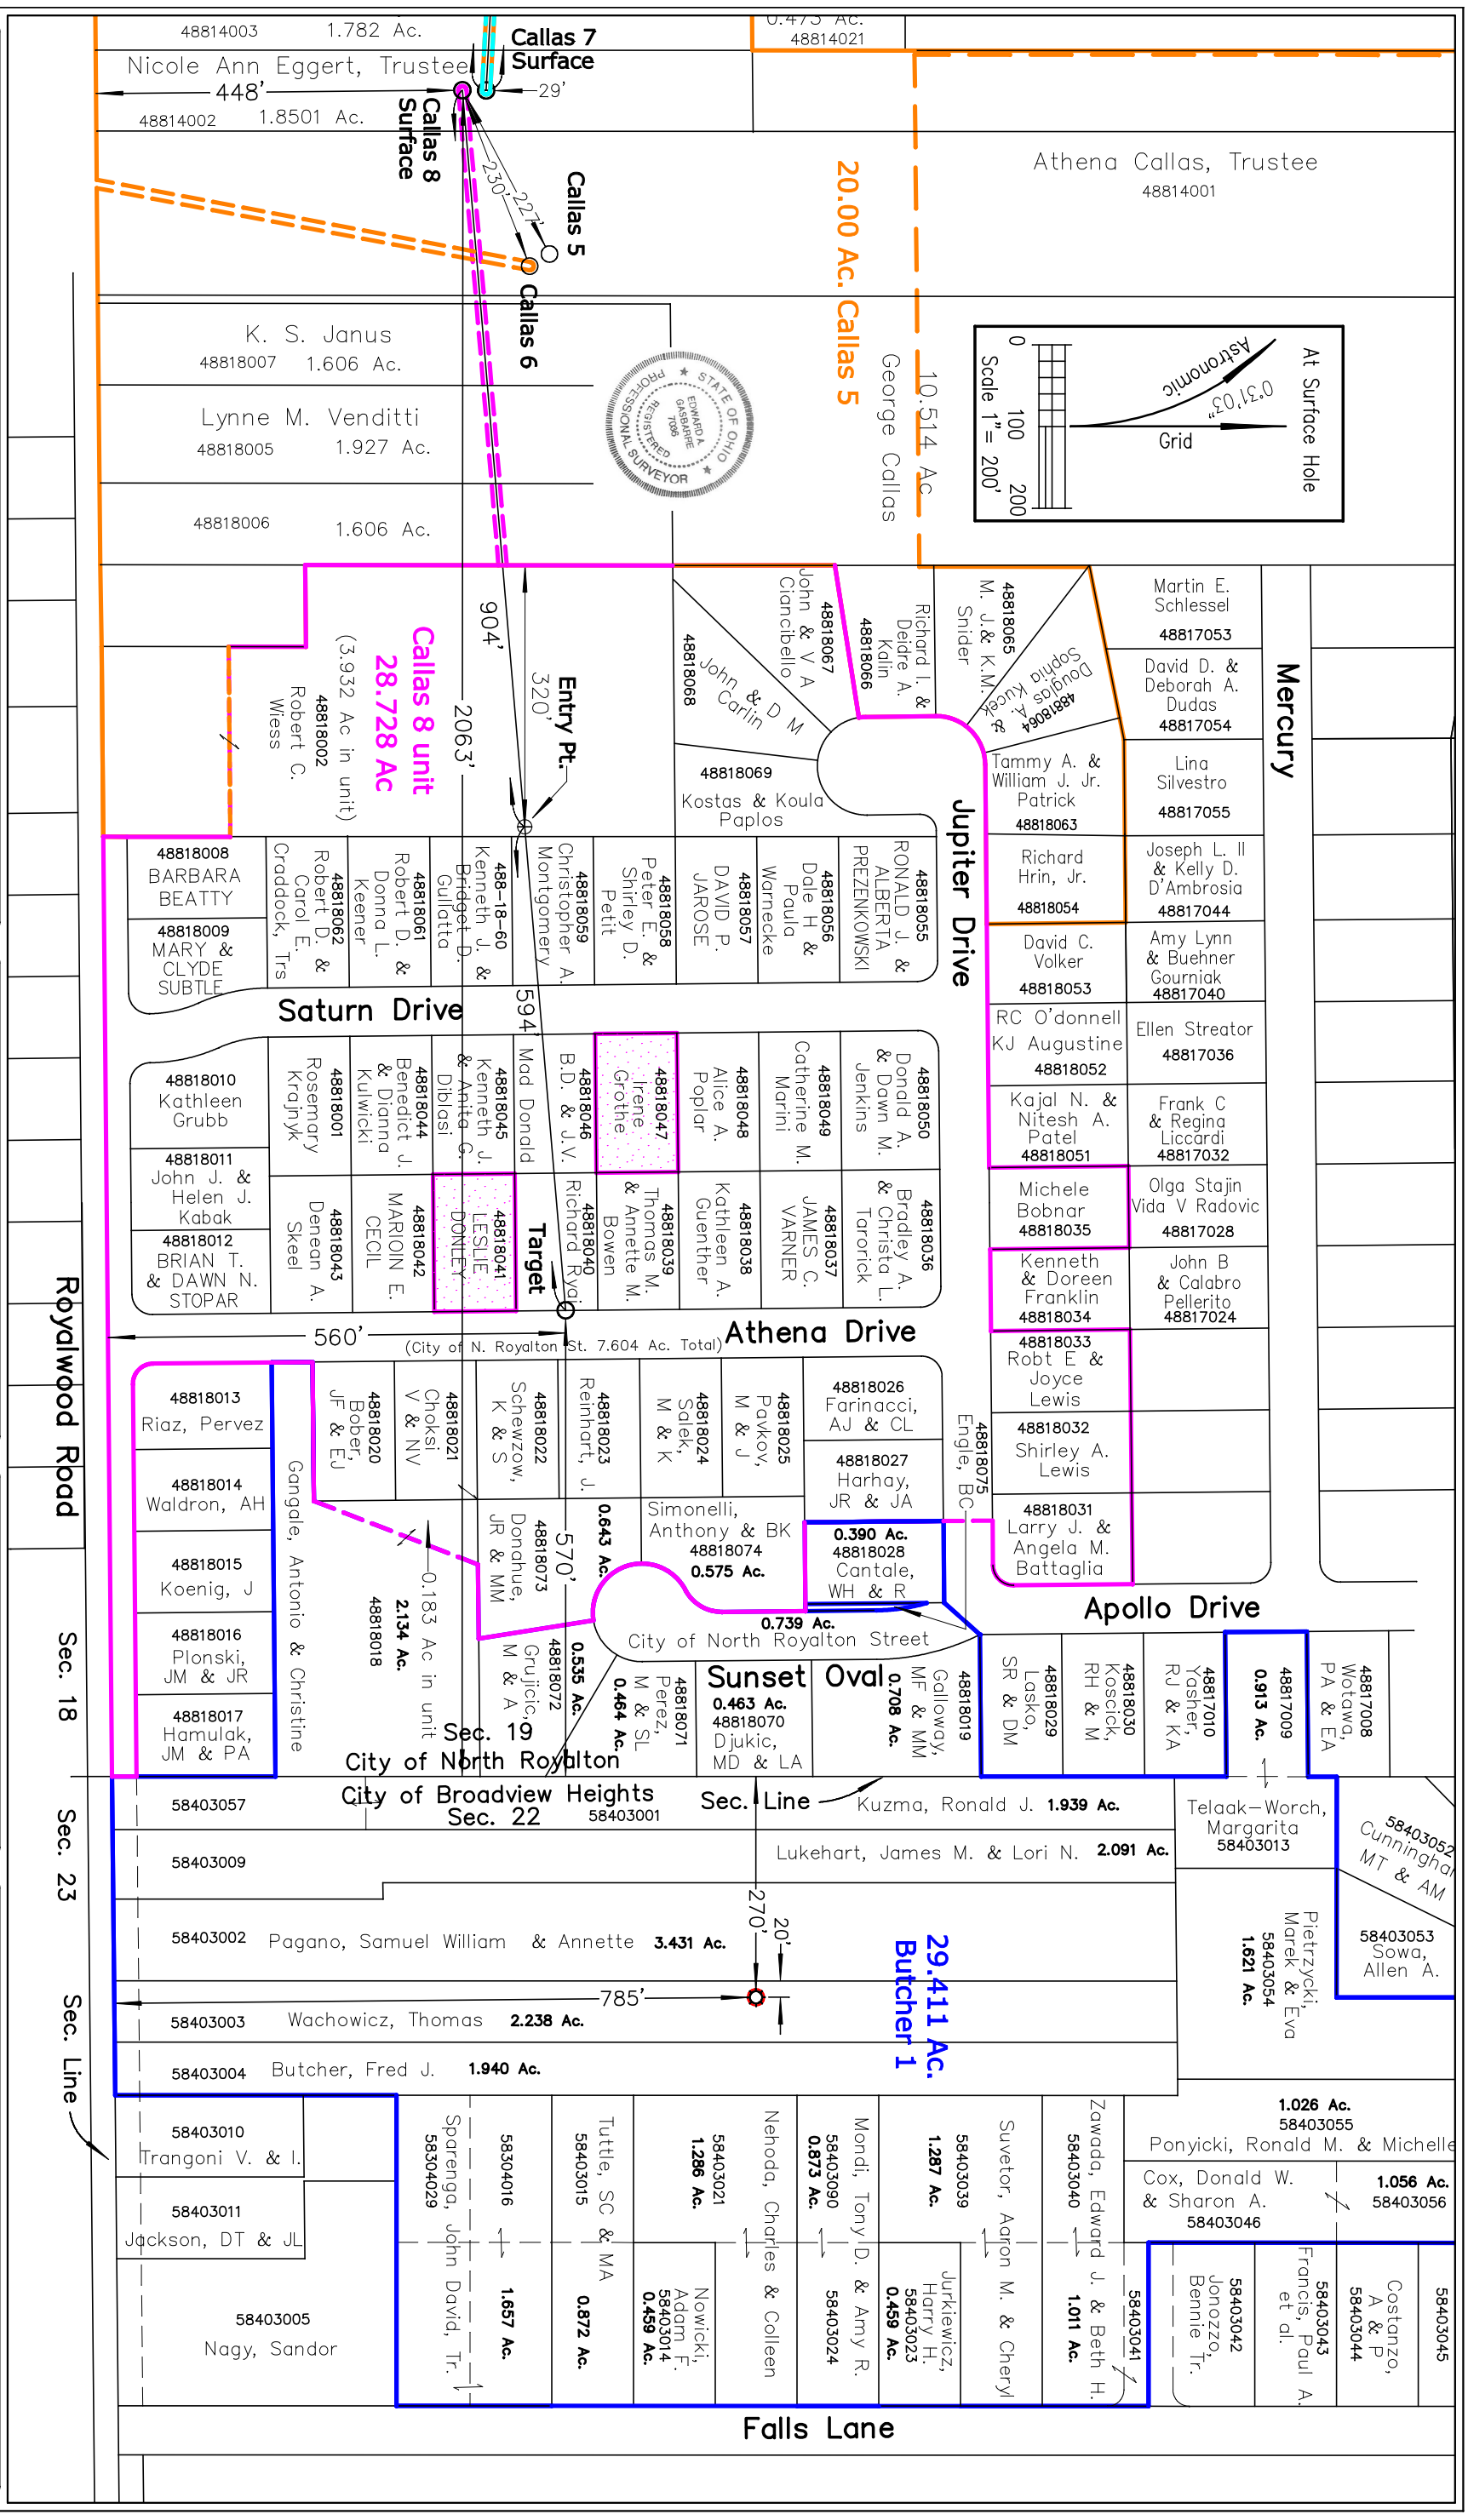

Note: Unless noted, all property owners within this unit are assumed to be the holders of all surface, oil, gas and mineral rights.

I certify that all drilling or producing wells within 300 feet and that all buildings and streams within 200 feet have been shown, that there are no drilling unit lines nearer than 600 feet and that this plat is true and correct and was prepared according to the current State of Ohio, Department of Natural Resources, Division of Oil and Gas Regulations.

Edward A. Gasbarre PS 7036

Version B

Operator	Cutter Oil Company
Address	9270 Cedar Valley Rd.
	West Salem, Ohio 44287
County	Cuyahoga
Current or Former Civil Township	Royalton
Urbanized Area	City of North Royalton
Quad Map	Broadview Heights

Well Location Plat

Surface Owner: Nicole Ann Eggert, Tr.

Mineral Owner: _____

Drilling Unit Size: 28.728 Ac

Original Land Subdivision: Connecticut Western Reserve

Township 5N Range 13W Quarter Twp. ___

Section 19 Tract ___ Lot ___

April 1, 2013

Drawing 213003pre.dwg

Callas Well No.8D

R.W. Gasbarre & Associates, Inc.
Professional Land Surveying
401 South Market St. – P.O. Box 44
Wooster, Ohio 44691
PH 330-264-9499
gasbarresurveying@embarqmail.com